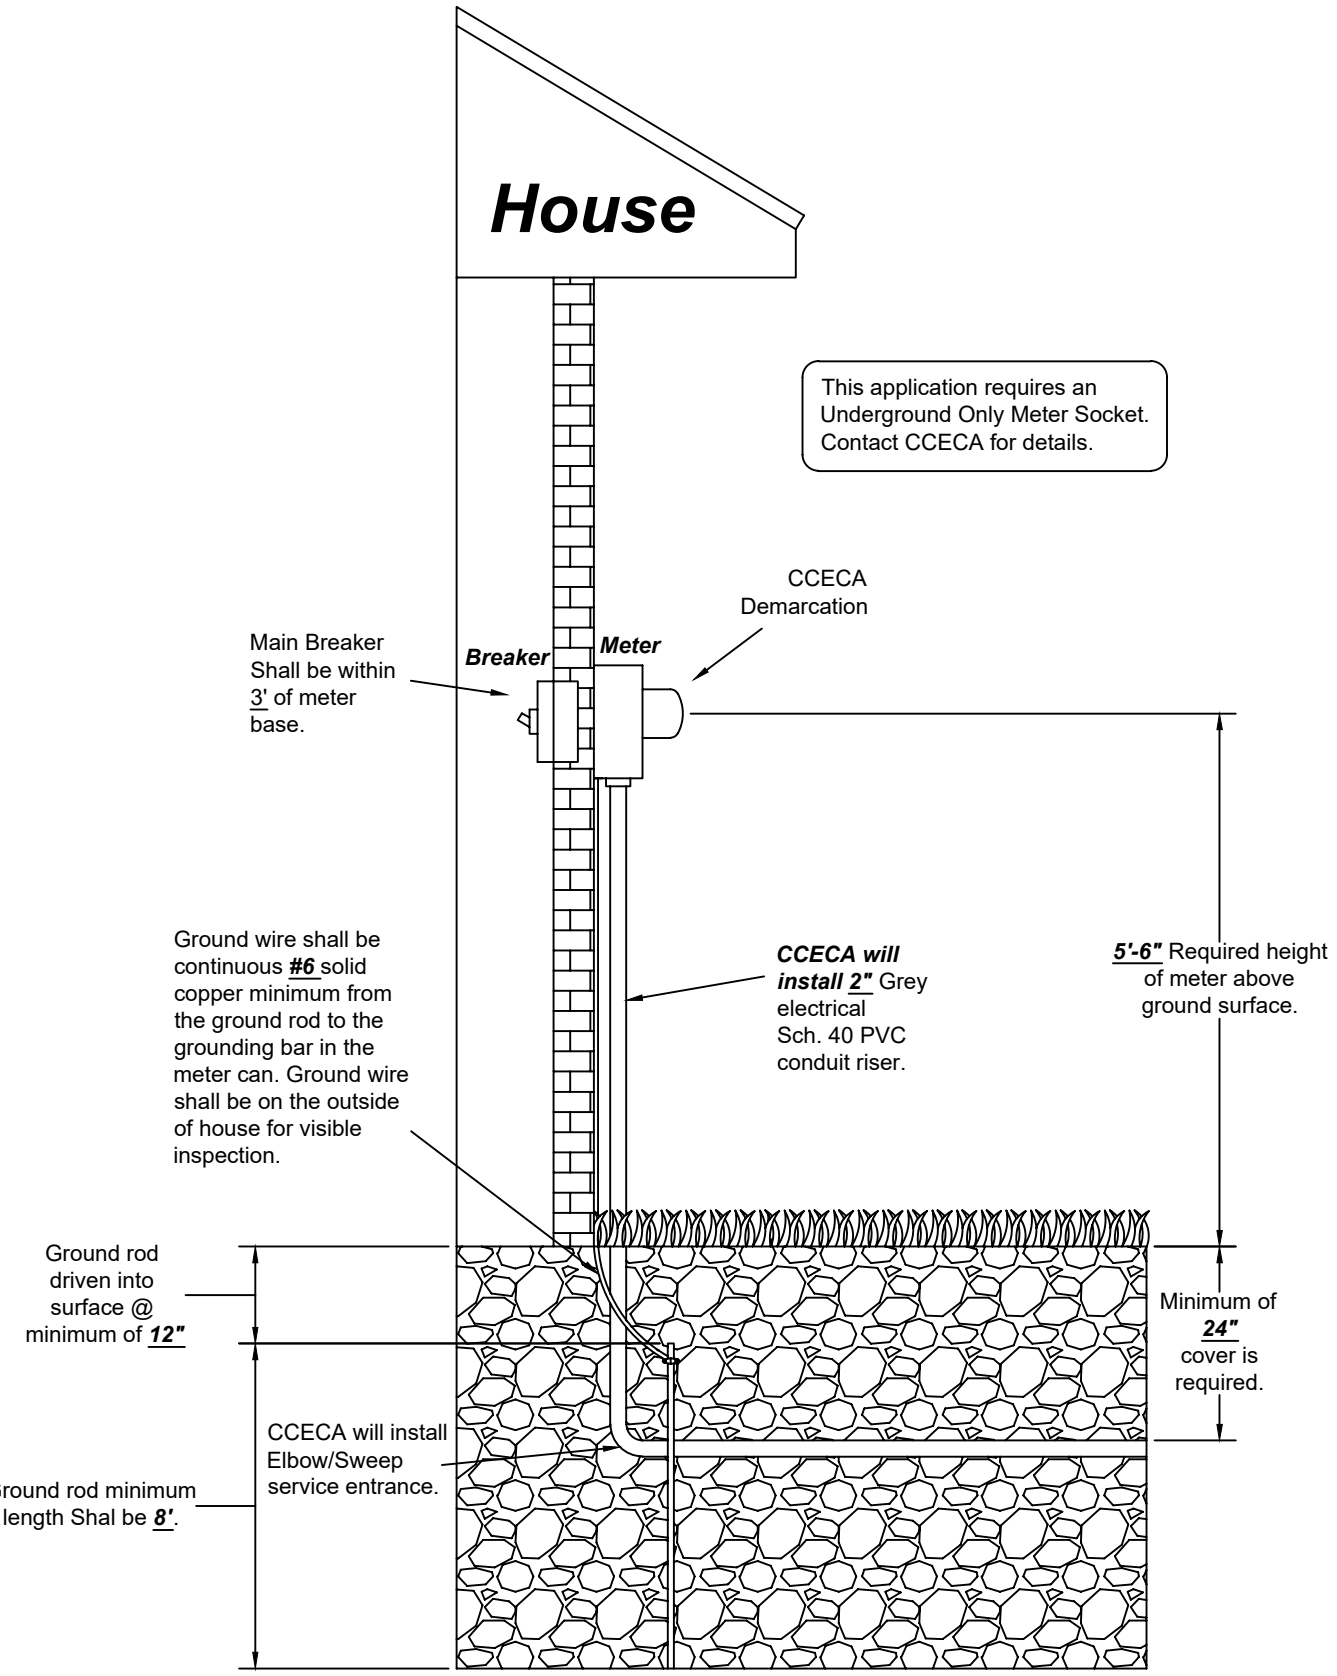


| | |
|---|---|
| DRAWN BY: | CDN |
| CHECKED BY: | CY |
| DATE: | 7/2/2020 |
| SCALE: | 1/2" = 1' - 0" |
| SHEET NO: | 7 |

# Underground Service

## Setup for Home Mounted Meter Loop

Meter Loop Specification

Cherokee County Electric Cooperative
29880 Highway 69 North
Rusk, Texas 75785
Telephone: (903)-683-2248
Fax: (903)-683-5012
www.cceca.net

| Submittal/Revisions | Date | By |
|---|---|---|
| Updates | 7/2/2020 | CY |
| - | - | - |
| - | - | - |
| - | - | - |
| - | - | - |
| - | - | - |
| - | - | - |
| - | - | - |
| - | - | - |